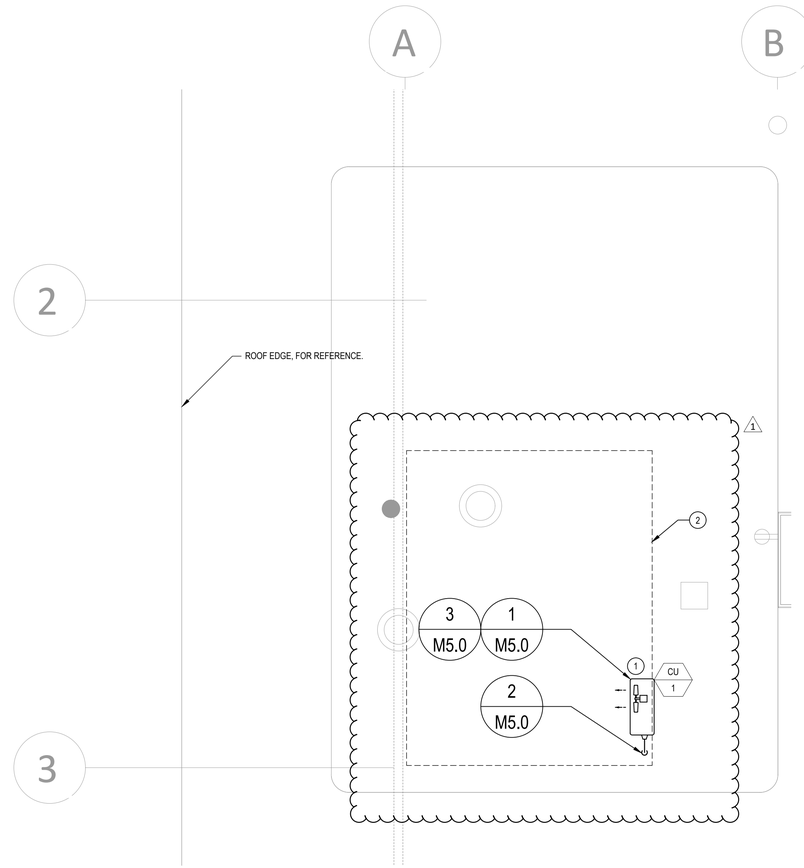

1 ENLARGED ROOF PLAN - NEW

1/4" = 1'-0"

N

1/4"=1'-0" 0 1 2 3 4 6 8 12

GENERAL NOTES

1. INSULATE REFRIGERANT SUCTION LINE. PROVIDE ALUMINUM JACKETING OVER REFRIGERANT PIPING INSULATION.

KEYNOTES

1. APPROXIMATE LOCATION OF CU ON ROOF. LOCATED MIN. 10' FROM EDGE OF ROOF AND AWAY FROM OTHER EXISTING EQUIPMENT.
2. OUTLINE OF COLD BOX BELOW.

DSA

COFFMAN ENGINEERS
1455 Frazee Rd., Suite 600
San Diego, CA 92108
ph 619.232.4673
www.coffman.com

CONSULTANT

FOR DSA REVIEW ONLY - NOT FOR CONSTRUCTION

REGISTERED PROFESSIONAL ENGINEER LOUIS ABBOTT JR M 31971 Exp. 12/31/2026 MECHANICAL STATE OF CALIFORNIA

CONSULTANT

obr ARCHITECTURE ART EVENT

ARCHITECT/CONSULTANT

SAN DIEGO UNIFIED SCHOOL DISTRICT

PREPARED FOR THE
BOARD OF EDUCATION

PREPARED BY THE
obr ARCHITECTURE
2419 EL CAJON BLVD, SAN DIEGO, CA 92104

ENLARGED ROOF PLAN - NEW

SAN DIEGO UNIFIED SCHOOL DISTRICT
KITCHEN MODIFICATIONS GROUP 6
CLAIREMONT HIGH SCHOOL
4150 UTE DR, SAN DIEGO, CA 92117
DSA SUBMITTAL SET

PROJECT NO. SDUF-006

DATE 04/09/2025

REVISIONS
1 04/23/25

SHEET NO.
M4.1

Copyright obrARCHITECTURE, Inc.